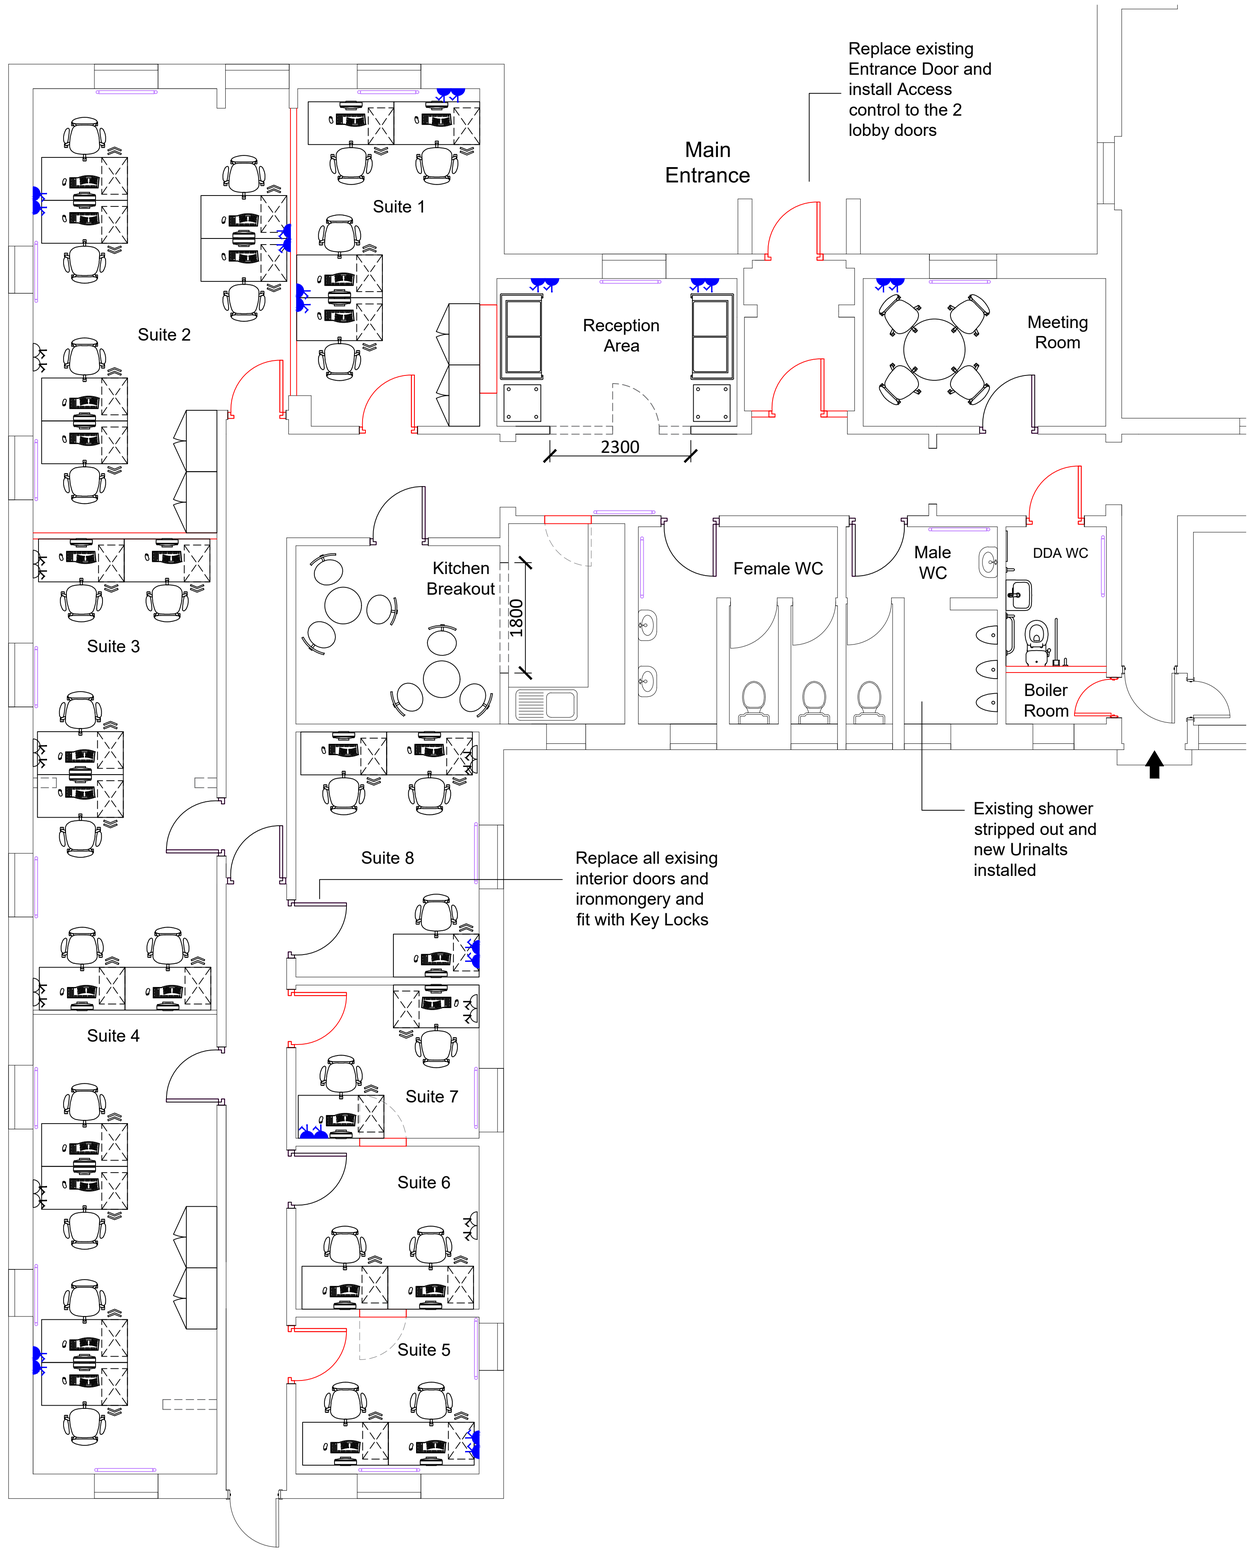

GRANT TAYLOR

DRAWING TO BE READ IN CONJUNCTION WITH SCOPE OF WORKS

REFERENCE: -	REVISION: -

CEILING HEIGHT	-
BEAM HEIGHT	-
WINDOW HEIGHT	-
SILL HEIGHT	-

THIS DRAWING IS PROTECTED UNDER COPYRIGHT. THIS DRAWING IS NOT TO BE REPRODUCED IN WHOLE OR PART UNLESS AUTHORISED BY

© COPYRIGHT

THIS DRAWING IS NOT TO BE SCALED

THE GENERAL CONTRACTOR IS TO CHECK ALL DIMENSIONS AND REPORT ANY ERRORS OR DISCREPANCIES OR OMISSIONS.

THIS DRAWING IS ON RECYCLED PAPER

Client Approval

Date : .....

Signature : .....

NOTES:

DATE	REV	REVISIONS	BY

NDOE DESIGN

DESIGN - PROJECT MANAGEMENT - BUILD

www.ndoedesign.com
The Old Stables, Well Street,
Burghclere, Hampshire
RG20 9ND

DRAWING STATUS
INFORMATION ONLY

CLIENT
Grant Taylor

PROJECT
43 Rissington Business Park
Upper Rissington
Cheltenham GL54 2QB

TITLE
General Layout

SCALE 1:50

DATE 12-06-18 | DRAWN JS

PROJECT NO	BLDG.	FLOOR	DETAIL	REV.
10501	1	G	GA	-